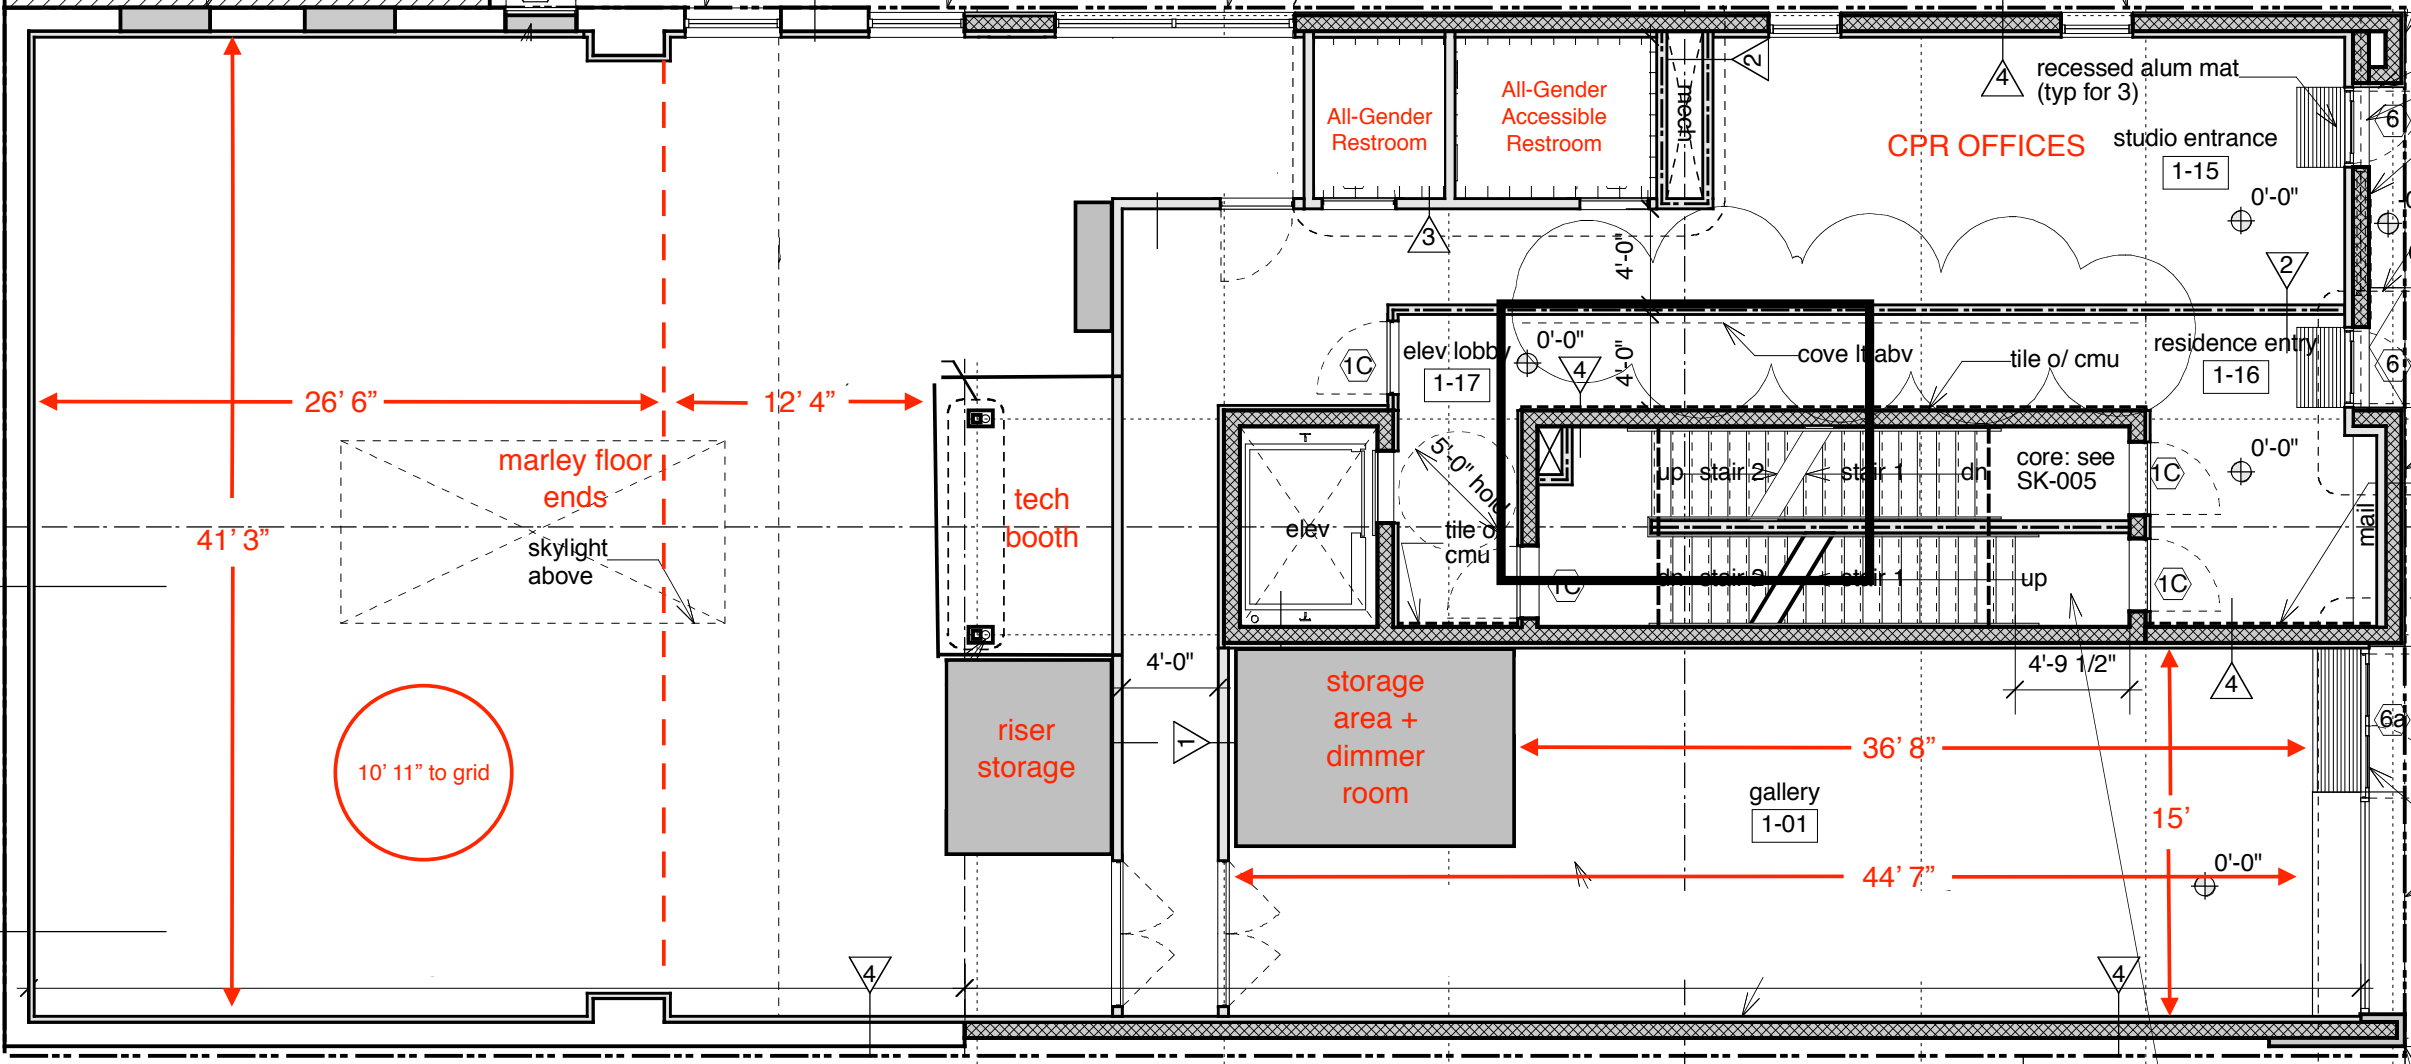
26' 6"
12' 4"
41' 3"
marley floor ends
skylight above
10' 11" to grid
tech booth
riser storage
storage area + dimmer room
elev
elev lobby
1-17
All-Gender Restroom
All-Gender Accessible Restroom
mech
CPR OFFICES
recessed alum mat (typ for 3)
studio entrance
1-15
residence entry
1-16
cove lt abv
tile o/ cmu
core: see SK-005
up stair 2
stair 1
dn
stair 2
stair 1
up
5'-0" hole
tile o/ cmu
4'-0"
0'-0"
4'-9 1/2"
36' 8"
44' 7"
15'
gallery
1-01
mail